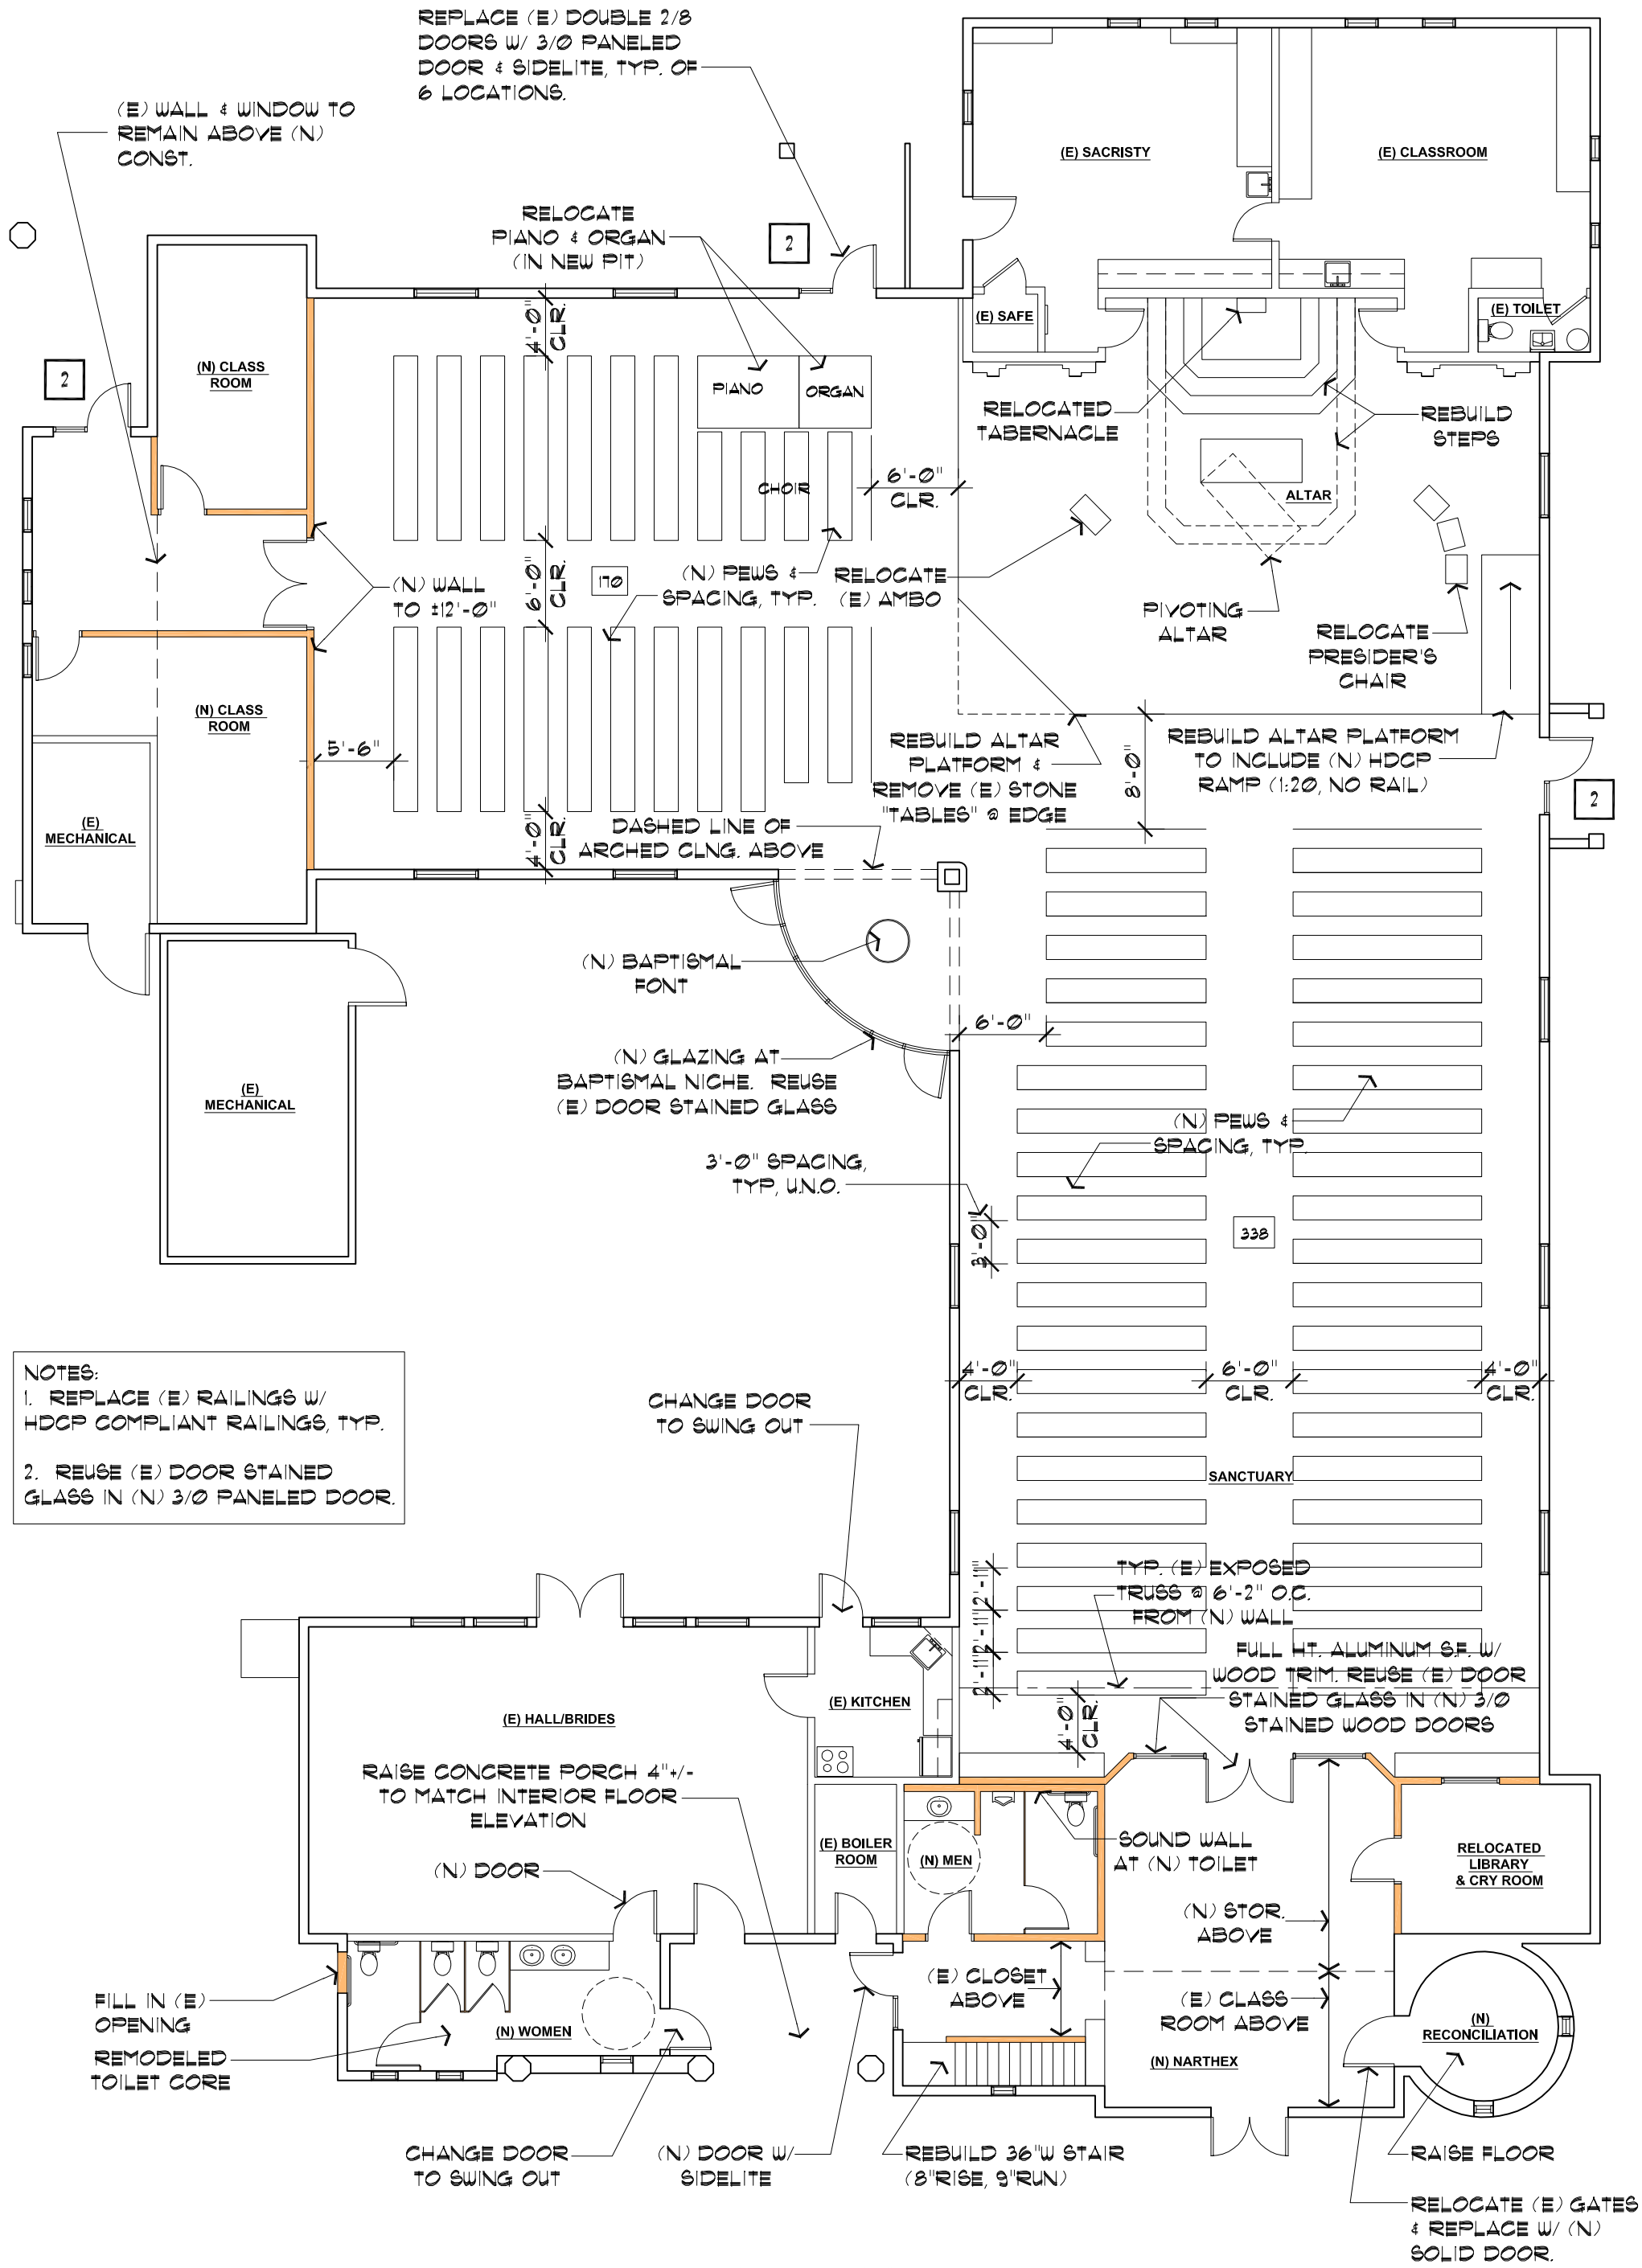

NOTES:
1. REPLACE (E) RAILINGS W/ HDCP COMPLIANT RAILINGS, TYP.

2. REUSE (E) DOOR STAINED GLASS IN (N) 3/0 PANELED DOOR.

REVISED FLOOR PLAN

SCALE: 3/32" = 1'-0"

CHURCH OF THE HOLY SPIRIT

3159 LAND PARK DR.
06178
03MAY07

Comstock Johnson ARCHITECTS INC.
10520 Armstrong Avenue
Mather, California 95655
WWW.cja-architects.com